SuperMax Play Systems

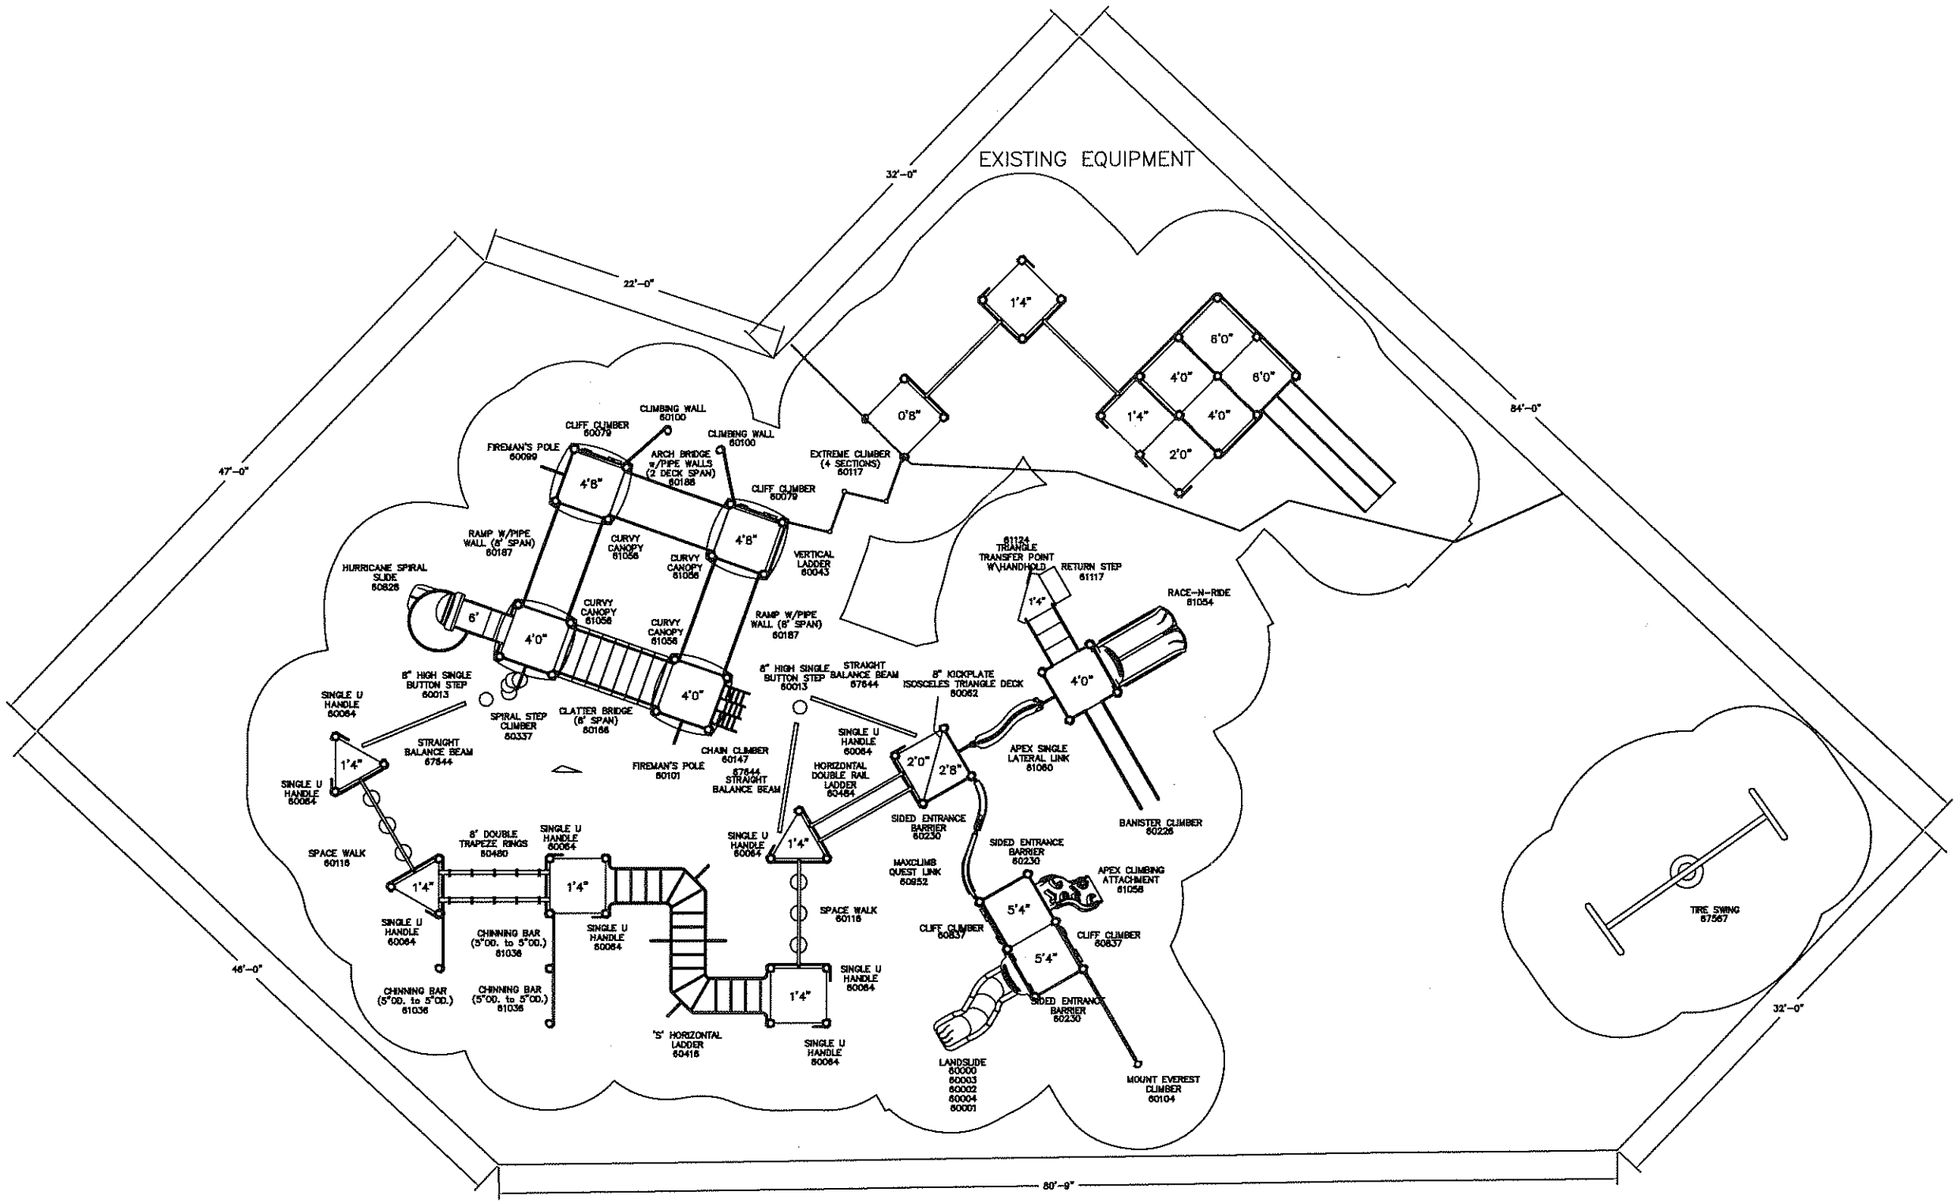

park structures a PlayCore company
ISO 9001 CERTIFIED
430 Chestnut Street
Chattanooga, TN 37402
800-727-1907
www.parkstructures.com

RICHMOND SCHOOL
NORTH AREA
PORTLAND, OR

Representative
WILDWOOD PLAYGROUNDS

This play equipment is recommended for children ages
5-12

Minimum Area Required:
SEE DWG

Scale: 3/32" = 1'-0"

This drawing can be scaled only when in an 11" x 17" format

IMPORTANT: Never install play equipment over hard, unresilient surfaces such as asphalt, concrete, or compacted earth. It is the owner's responsibility to ensure the "minimum area required" contains an appropriate amount of resilient material to cushion accidental falls.

Drawn By:
J. MARTIN

Date:
4/18/06

Drawing Name:
621-060100